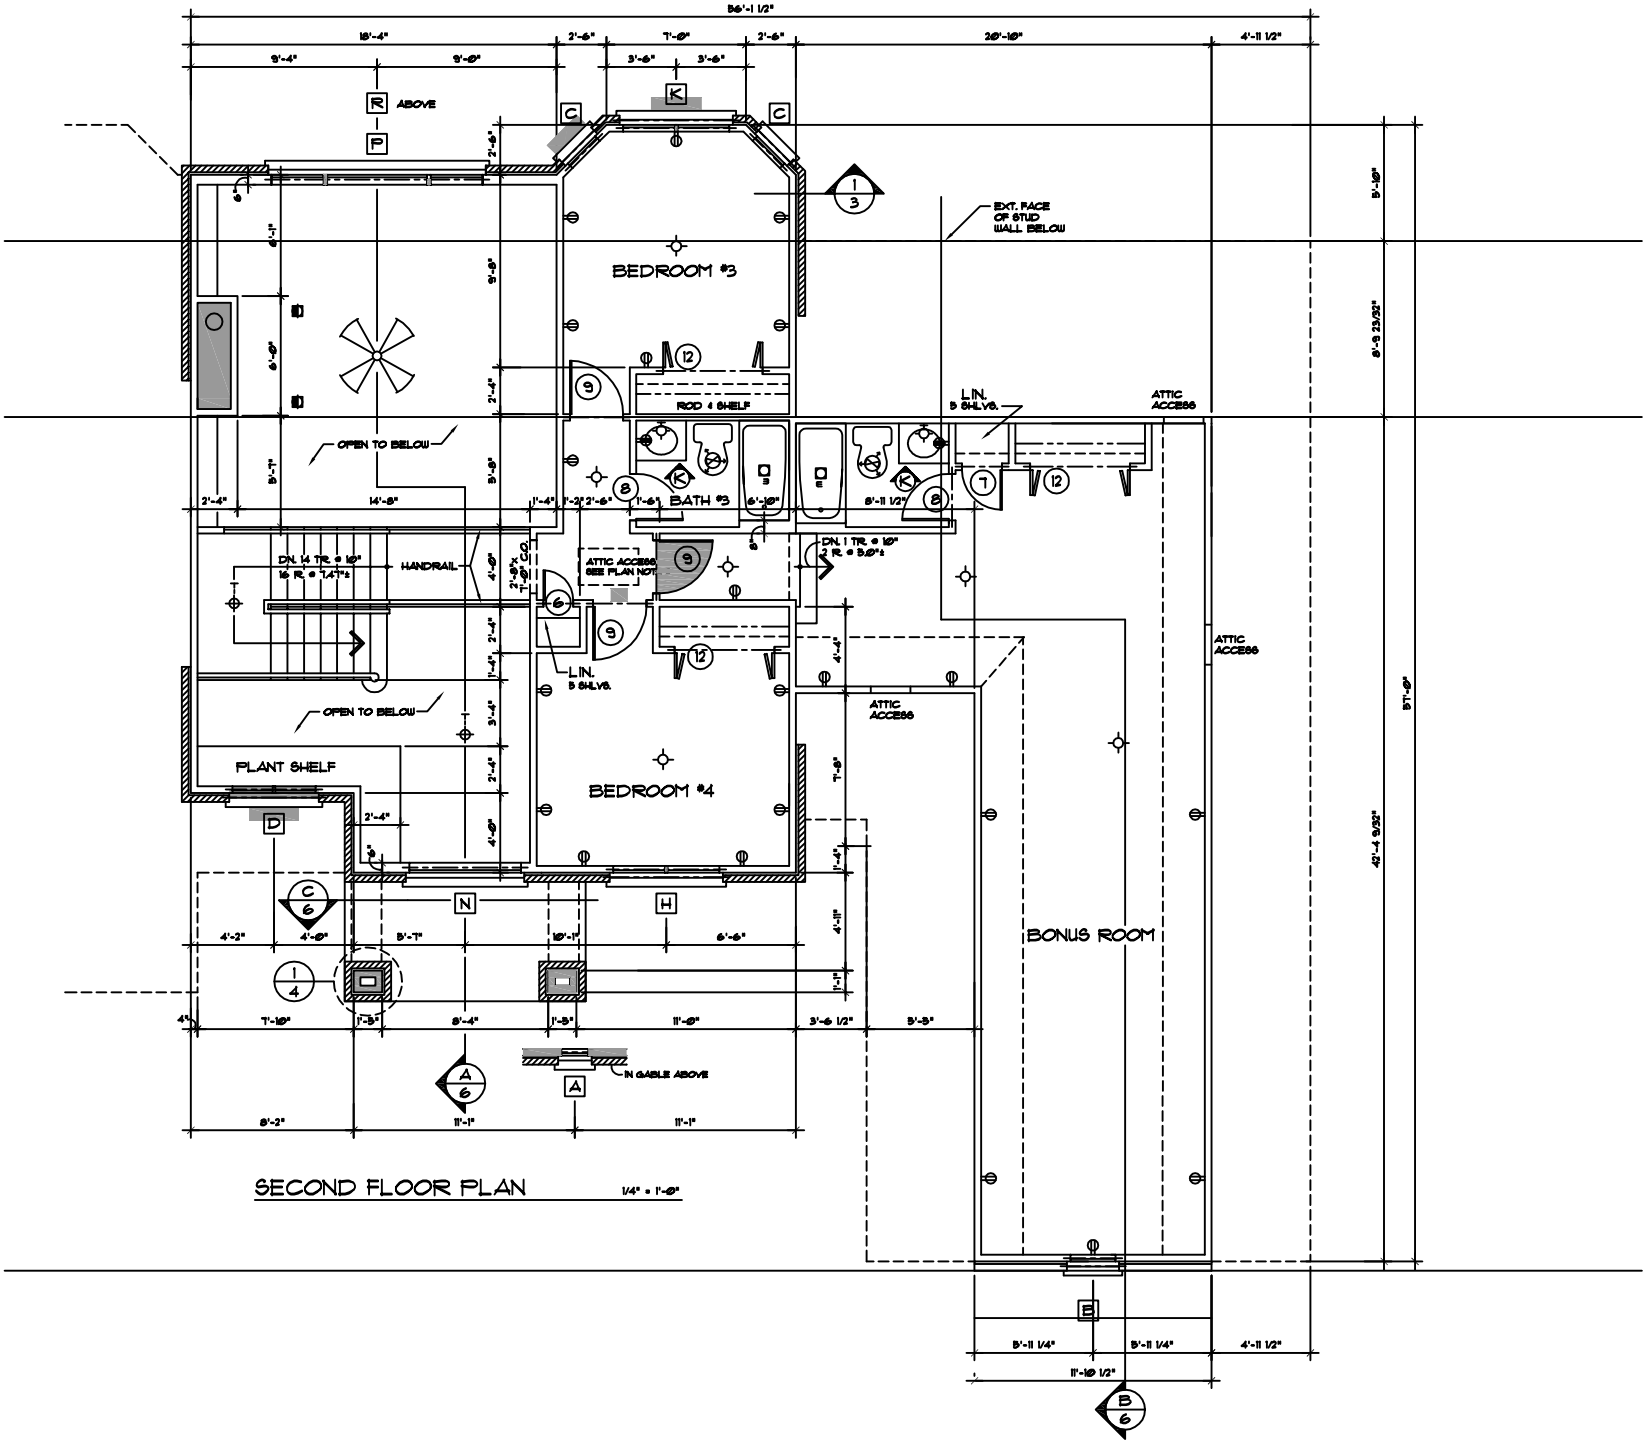

SECOND FLOOR PLAN 1/4" = 1'-0"